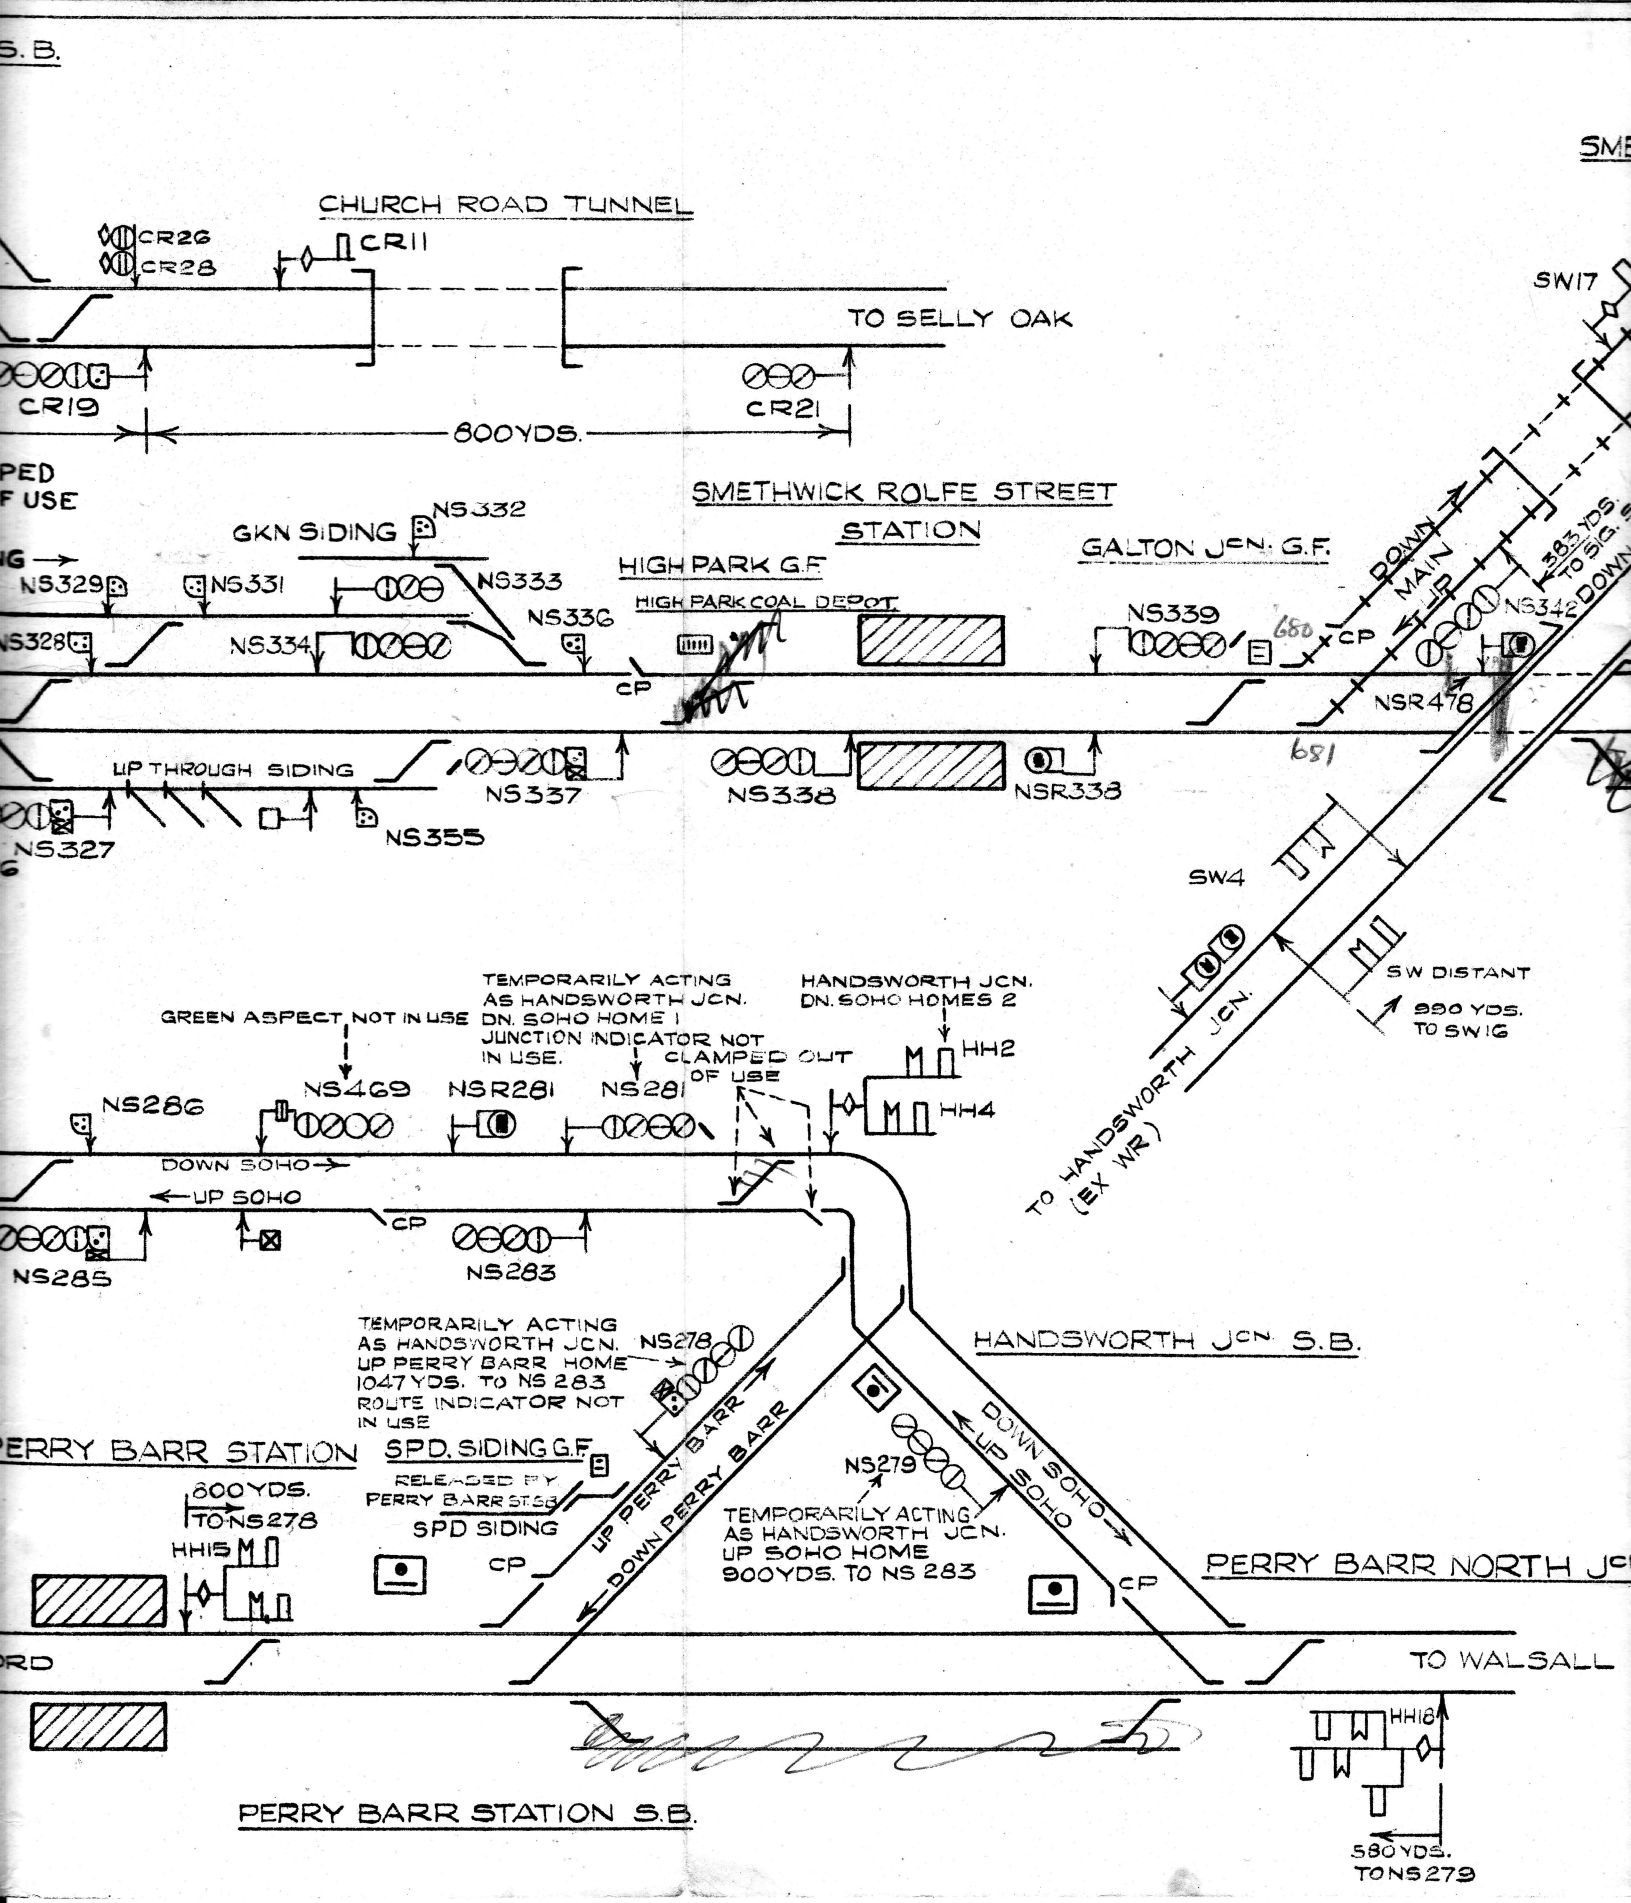
S.B.
SME
CHURCH ROAD TUNNEL
CR26
CR28
CR11
TO SELLY OAK
CR19
CR21
800YDS.
PED
F USE
SMETHWICK ROLFE STREET
STATION
GKN SIDING
NS332
NS329
NS331
NS333
HIGH PARK G.F
GALTON JCN. G.F.
HIGH PARK COAL DEPOT
NS336
NS339
NS328
NS334
CP
DOWN MAIN UP
383 YDS. TO SIG.
NS342
NSR478
UP THROUGH SIDING
NS337
NS338
NSR338
NS327
NS355
SW17
SW4
SW DISTANT
990 YDS. TO SW16
TO HANDSWORTH JCN. (EX WR)
GREEN ASPECT NOT IN USE
TEMPORARILY ACTING AS HANDSWORTH JCN. DN. SOHO HOME 1 JUNCTION INDICATOR NOT IN USE.
HANDSWORTH JCN. DN. SOHO HOMES 2
CLAMPED OUT OF USE
HH2
HH4
NS469
NSR281
NS281
NS286
DOWN SOHO
UP SOHO
CP
NS285
NS283
TEMPORARILY ACTING AS HANDSWORTH JCN. UP PERRY BARR HOME 1047 YDS. TO NS 283 ROUTE INDICATOR NOT IN USE
NS278
HANDSWORTH JCN. S.B.
UP PERRY BARR
DOWN PERRY BARR
DOWN SOHO
UP SOHO
PERRY BARR STATION
SPD. SIDING G.F.
RELEASED BY PERRY BARR ST. SB
800YDS. TO NS278
SPD SIDING
HH15
NS279
TEMPORARILY ACTING AS HANDSWORTH JCN. UP SOHO HOME 900YDS. TO NS 283
PERRY BARR NORTH JCN
TO WALSALL
HH18
580YDS. TO NS279
PERRY BARR STATION S.B.